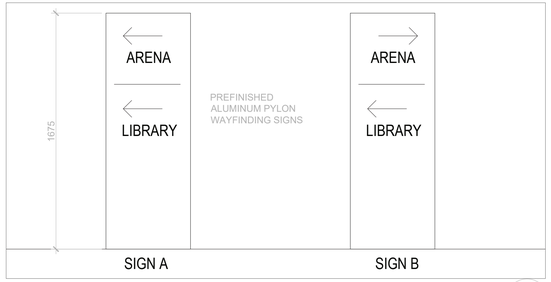

SIGN TYPES 3 / 1:20 A101

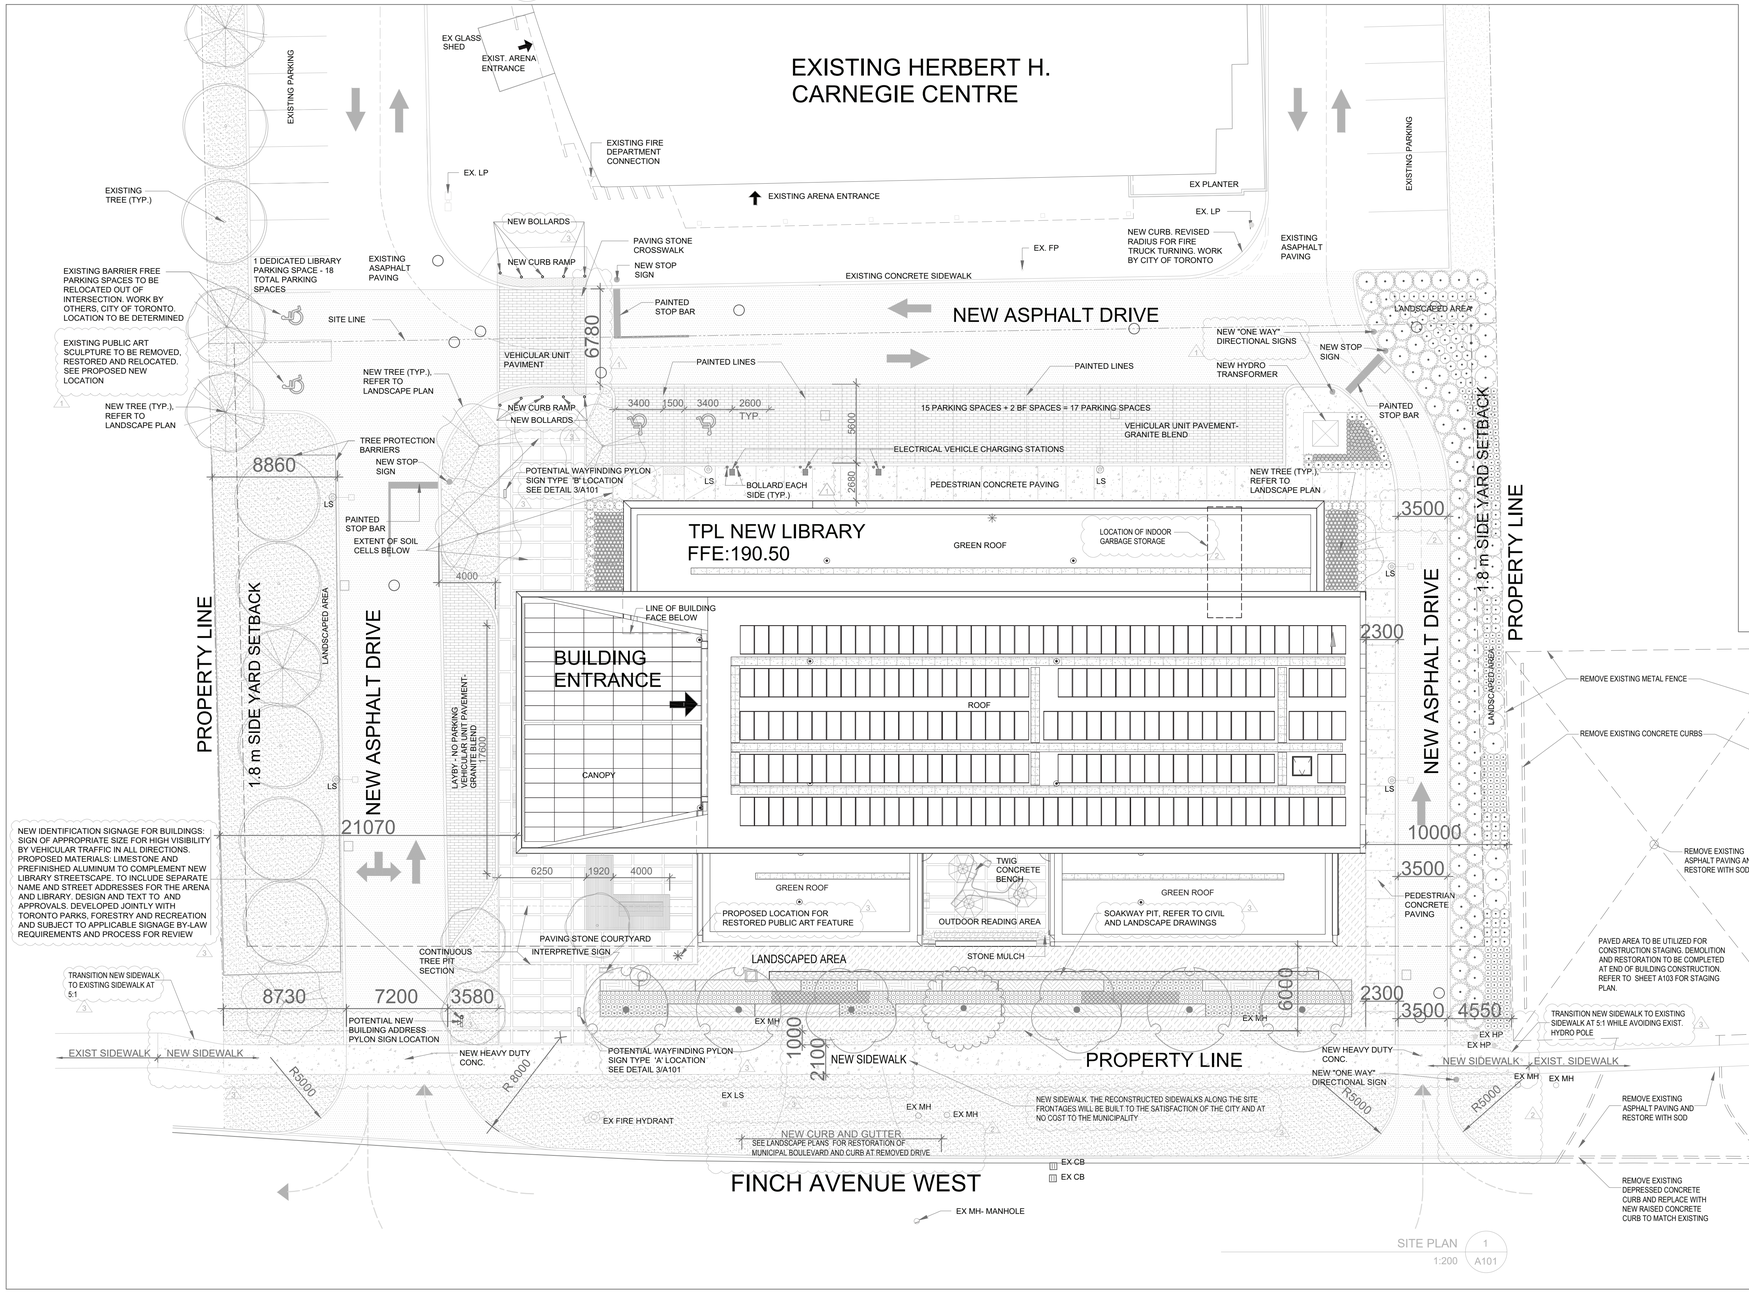

SITE PLAN 1 / 1:200 A101

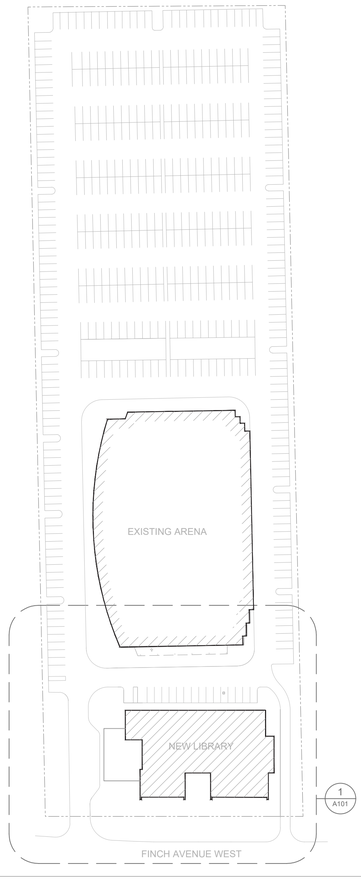

SITE KEY PLAN & COVERAGE STATISTICS 2 / 1:1000 A101

PROJECT LOGO

TRUE NORTH

CONSTRUCTION NORTH

KEY PLAN

No.	DESCRIPTION	DATE
4	SITE PLAN APPLICATION REVISION 3	2023.02.14
5	ISSUED FOR 90% COSTING	2022.10.21
4	SITE PLAN APPLICATION REVISION 2	2022.10.07
3	SITE PLAN APPLICATION REVISION 1	2022.04.29
2	SITE PLAN APPLICATION	2020.11.05
1	ZONING SUBMISSION	2020.07.03

REVISIONS:

DISCREPANCIES MUST BE REPORTED IMMEDIATELY TO THE ARCHITECT BEFORE PROCEEDING.
ONLY FIGURED DIMENSIONS MUST BE USED.
THE CONTRACTOR MUST CHECK THE DIMENSIONS ON SITE.

THE DRAWING IS PROTECTED BY COPYRIGHT.

ALL DIMENSIONS ARE SHOWN IN MILLIMETERS.

DO NOT SCALE THE DRAWINGS.

mcCallumSather
744 Princes St. N
Kincardine, ON N2Z 1Z5
519.396.6700

SEAL

CONSULTANTS:

KEN FUKUSHIMA ARCHITECTURE
3280 Bloor Street West Suite 1140, 11th Floor,
Centre Tower, Toronto, Ontario M8X 2X3
www.kenfukushima.com

PROJECT:

CENTENNIAL LIBRARY

578 FINCH AVENUE WEST
TORONTO, ONTARIO
M2R 1N7

DRAWING TITLE:

SITE PLAN DETAIL

DRAWN BY: | DATE: 14/02/2023

CHECKED BY: Checker | SCALE: 1 : 200

PROJECT NO.: 19013

DRAWING NO.: A101

FILENAME: C:\Users\ken\Desktop\19013_Centennial Library_A-R24_V19_dsamsel(PDF06).rvt
PLOTDATE:15/02/23 9:40:41 PM

D 610x914